



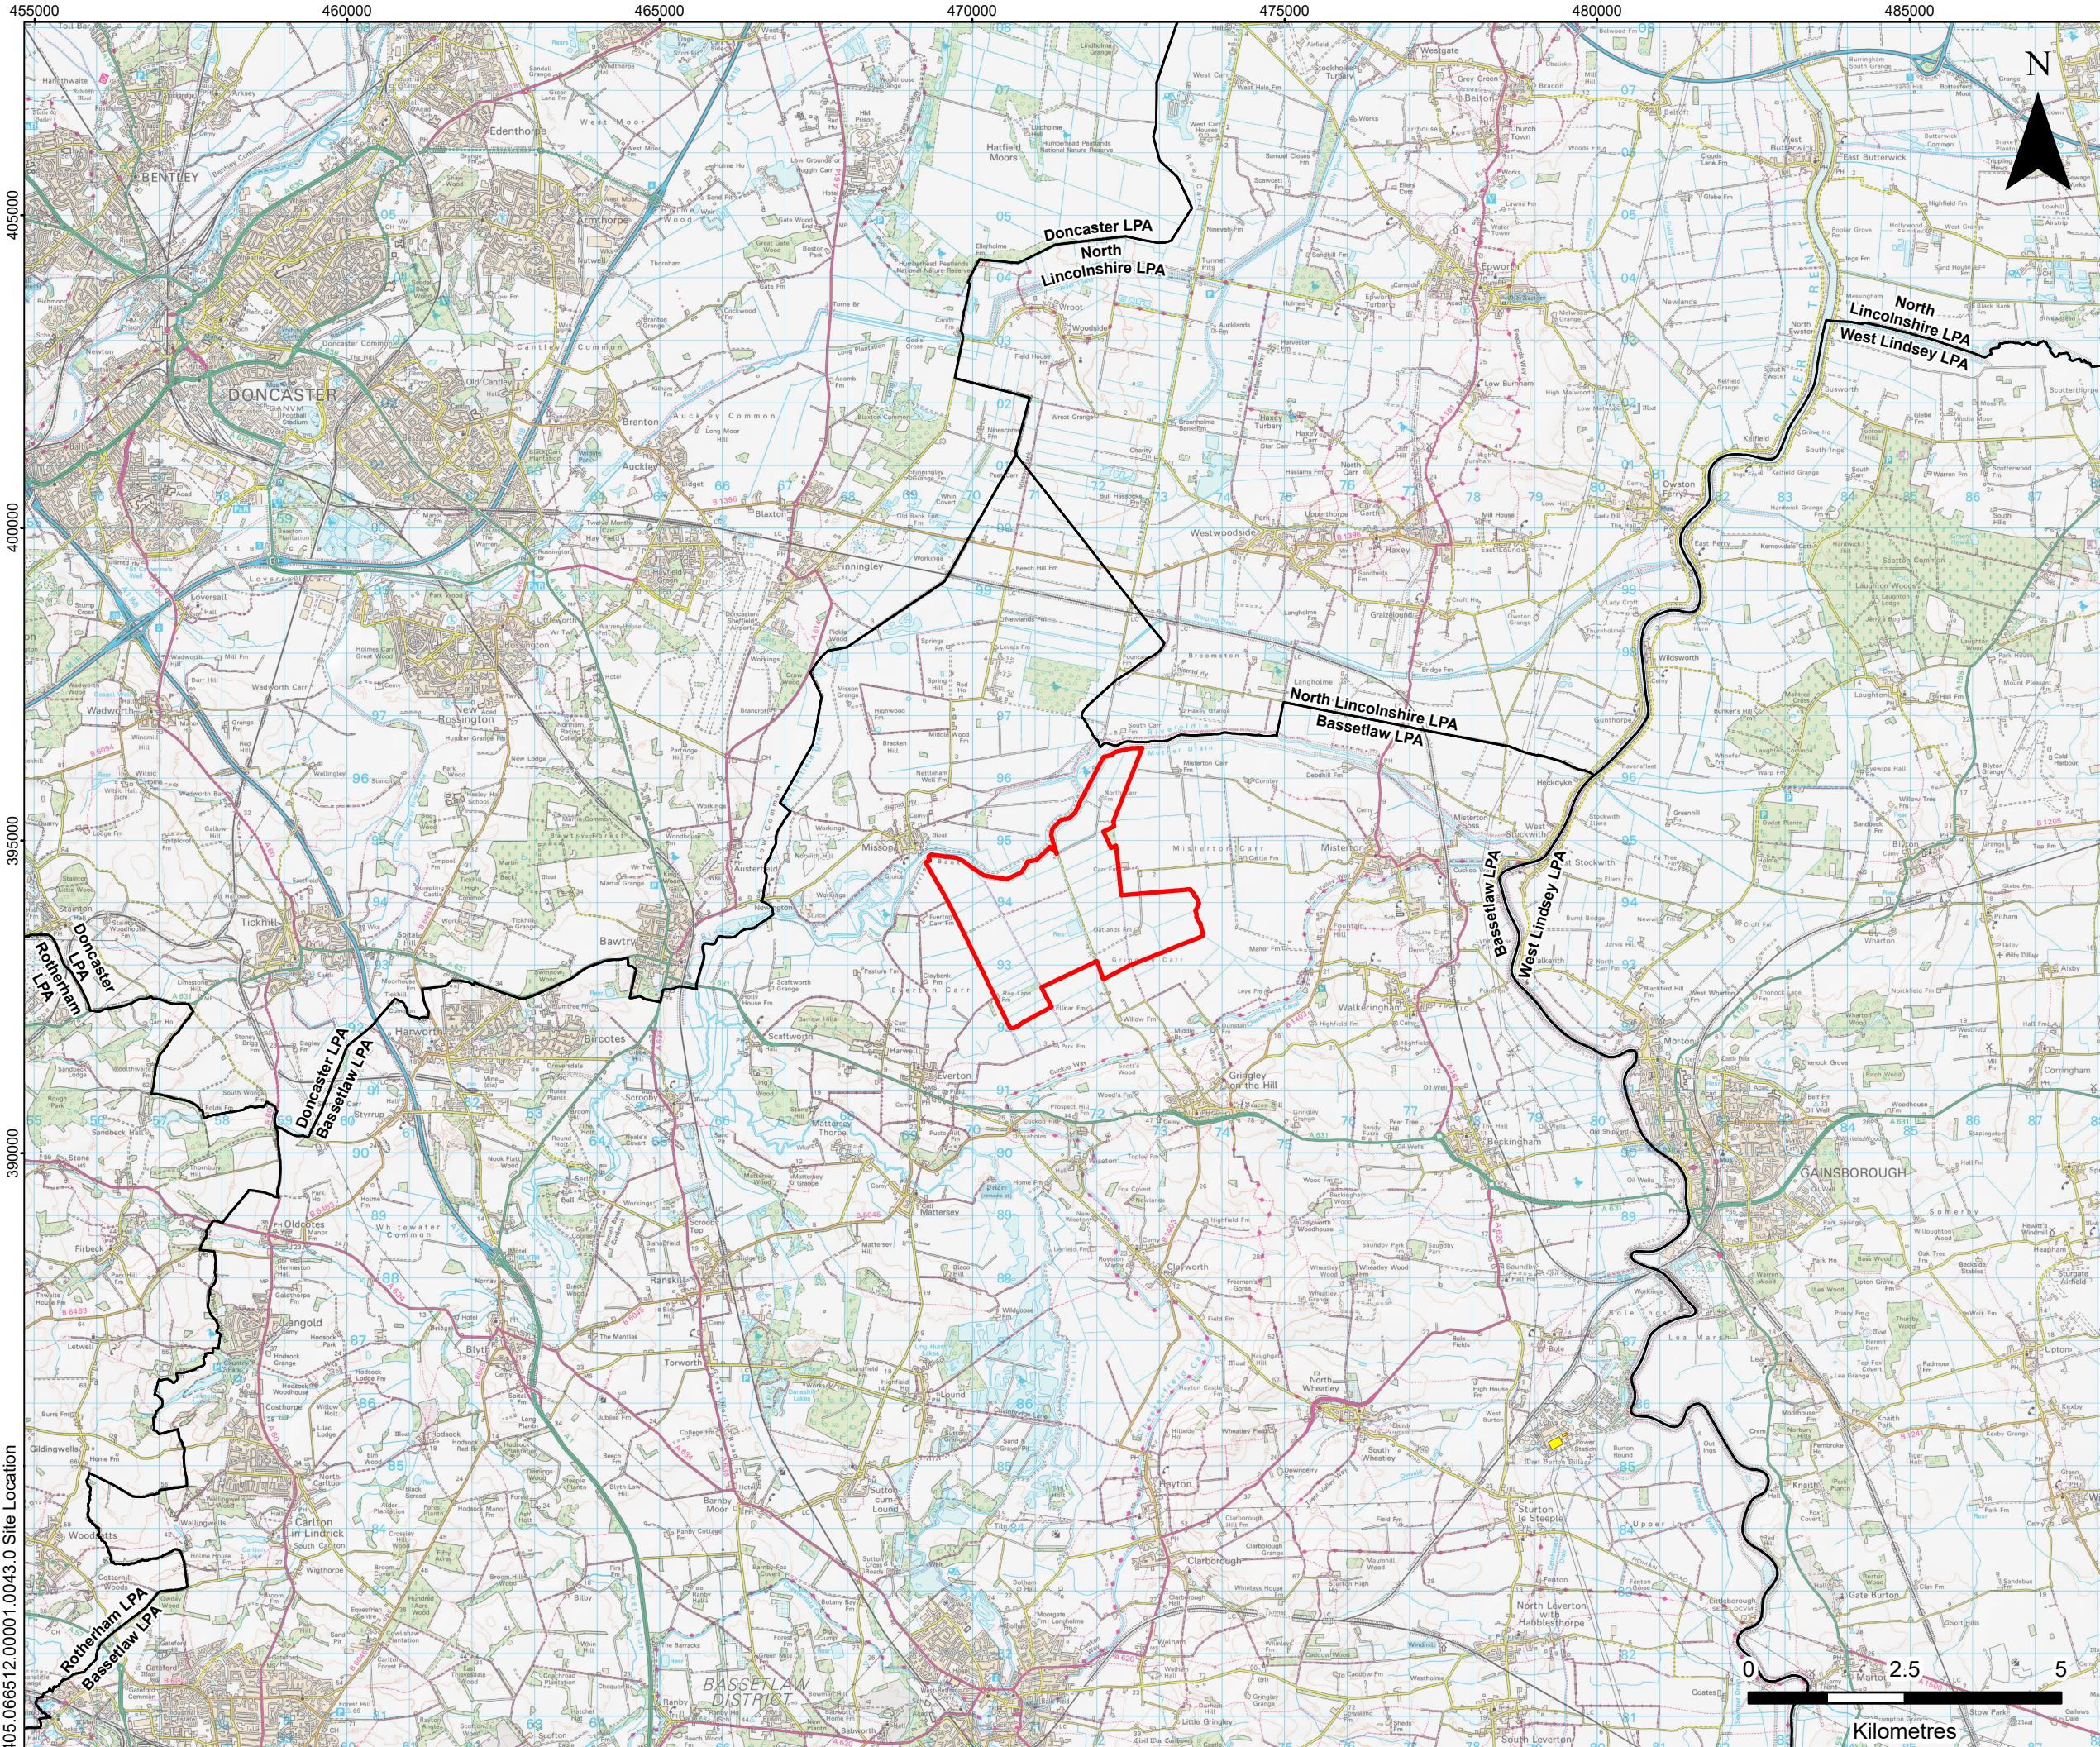

LEGEND

- Site Boundary
- Local Planning Authority (LPA) Boundary
- Proposed Grid Connection Point at West Burton Substation

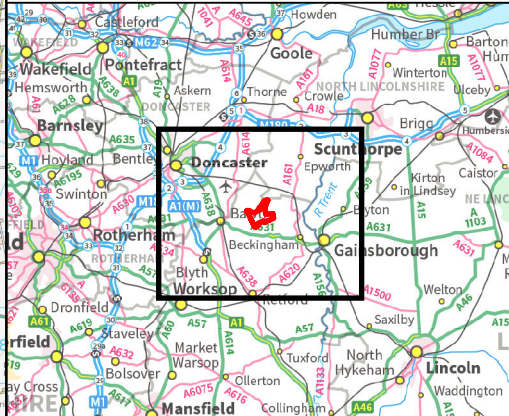

EVERTON CARR WIND FARM
PROGRAMME DOCUMENT
SITE LOCATION

FIGURE 2.1

Scale
1:100,000 @ A3

Date
JUNE 2026