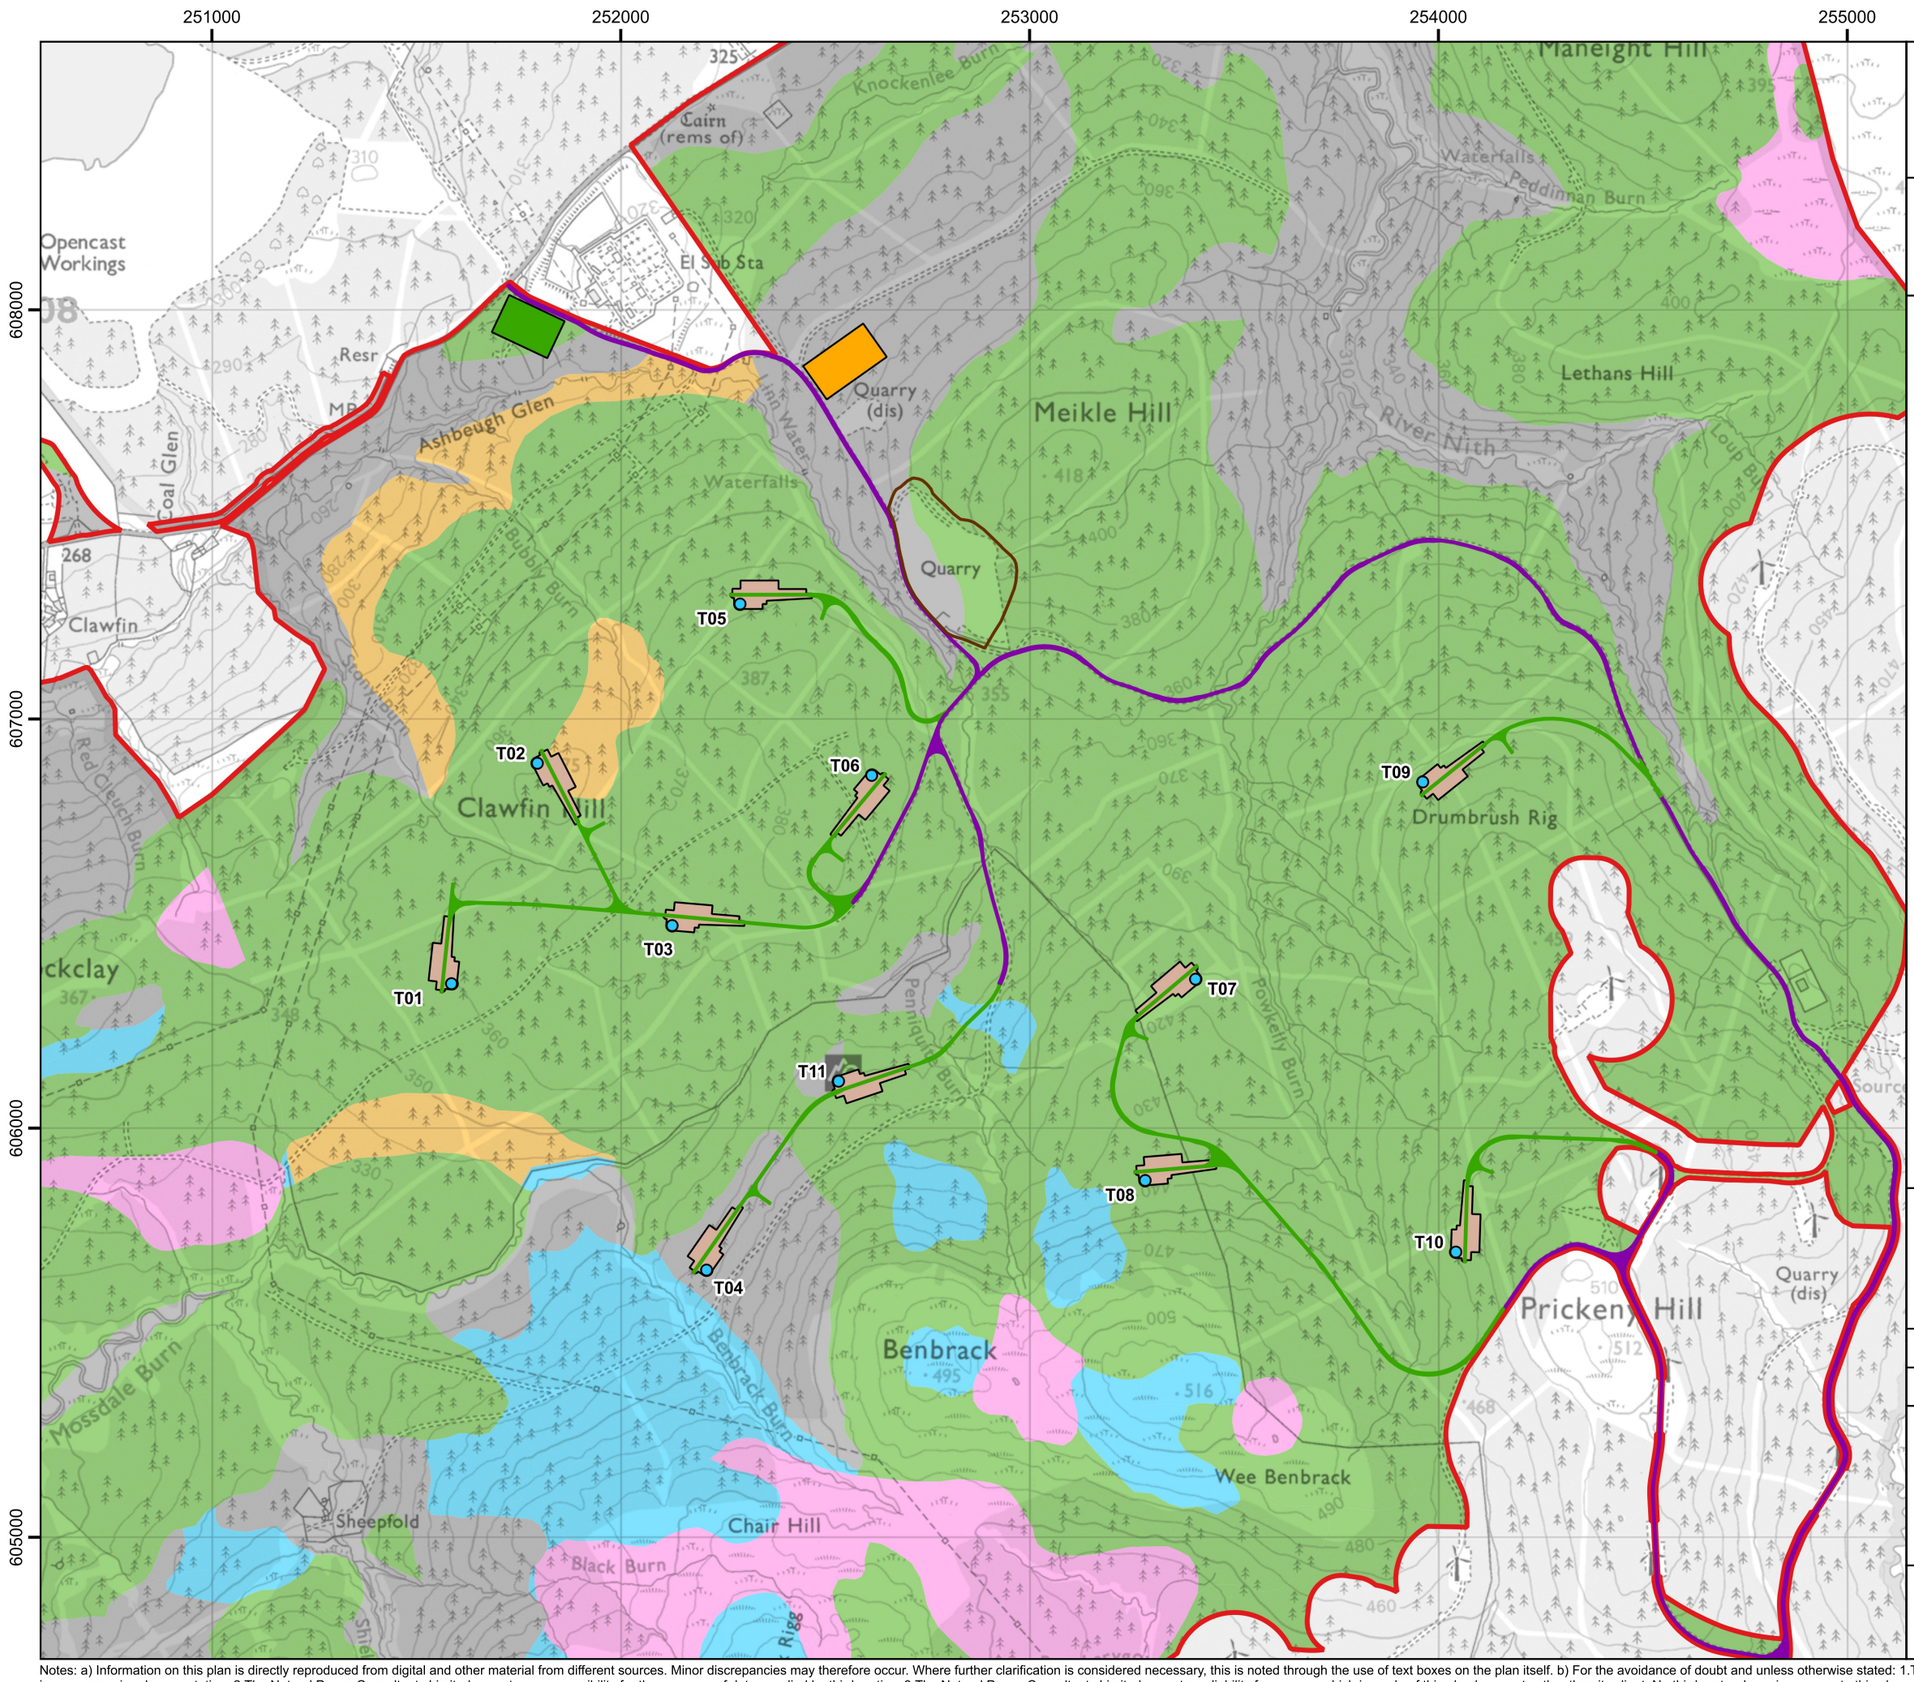

Project:

South Kyle II Wind Farm, East Ayrshire

Title:

Figure 8.3: Carbon and Peatland Soils

Key

- Site boundary
- Proposed turbine
- Proposed crane hardstanding
- Existing track (to be upgraded)
- Proposed new track
- Proposed substation and battery storage
- Proposed temporary construction compound
- Proposed borrow pit

Carbon and Peatland 2016 Data*

- Class 0 - Mineral Soil
- Class 1 – Nationally Important
- Class 3 – Occasional Peatland Habitat
- Class 4 – Unlikely Peatland Habitat
- Class 5 – No Peatland Vegetation

* The Carbon and Peatland 2016 map is based on soil and land cover map data produced by the James Hutton Institute. Used with the permission of The James Hutton Institute. All rights reserved. Contains NatureScot information licensed under the Open Government Licence v3.0.
© Crown Copyright 2025. All rights reserved. Ordnance Survey Licence AC0000808122.

Scale @ A3: 1:15,000

Coordinate System: British National Grid

0 200 400 600 800 m

N

Date: 21-03-25	Prepared by: LG	Checked by: LC
Ref: GB201396_M_166_B	Layout: 280923_11t_A	

Drawing by:
The Natural Power Consultants Limited
The Green House
Forrest Estate, Dalry
Castle Douglas, DG7 3XS, UK
Tel: +44 (0)1644 430008
Fax: +44 (0)845 299 1236
Email: sayhello@naturalpower.com
www.naturalpower.com

natural power

VATTENFALL

Notes: a) Information on this plan is directly reproduced from digital and other material from different sources. Minor discrepancies may therefore occur. Where further clarification is considered necessary, this is noted through the use of text boxes on the plan itself. b) For the avoidance of doubt and unless otherwise stated: 1.This plan should be used for identification purposes only, unless otherwise stated in accompanying documentation. 2.The Natural Power Consultants Limited accepts no responsibility for the accuracy of data supplied by third parties. 3.The Natural Power Consultants Limited accepts no liability for any use which is made of this plan by a party other than its client. No third party who gains access to this plan shall have any claim against The Natural Power Consultants Limited in respect of its contents. 4. Where a line or feature recorded in the key of this plan is also shown as a line or feature by the Ordnance Survey, and that line or feature is located in a different position on the ground than shown by the Ordnance Survey, then the line or feature shall be deemed to follow the position as existing on the ground.